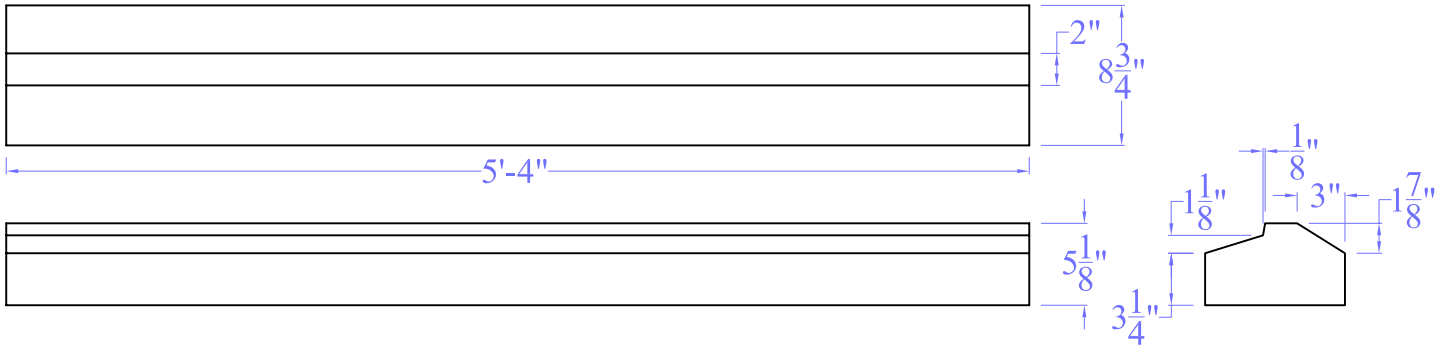

Type: Sill

Width: 8 3/4"
Height: 5 1/8"
Length: 64"

Number of Molds Available: 1

Item Number:
OPC9W5H64L1

Mold Number:
S-51

OBERFIELD'S INC

No.	Revision/Issue	Date

Firm Name and Address
Oberfield's INC
1165 Alum Creek Dr
Columbus, OH 43209
800-845-7644

Oberfield Precast Concrete

Project

Sheet

Date
12-5-05

Scale
1" = 1'-0"