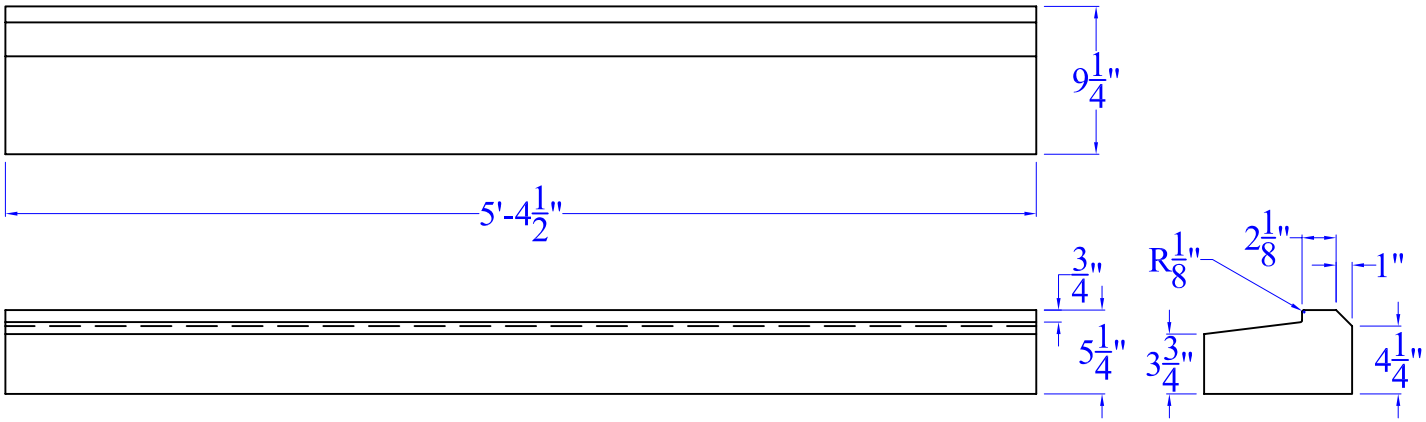

Type: Sill

Width: 9 $\frac{1}{4}$"
Height: 5 $\frac{1}{4}$"
Length: 64 $\frac{1}{2}$"

Number of Molds Available: 1

Item Number:
OPC9W5H65L1

Mold Number:
S-29

OBERFIELD'S INC

No.	Revision/Issue	Date

Firm Name and Address
Oberfield's INC
1165 Alum Creek Dr
Columbus, OH 43209
800-845-7644

Oberfield Precast Concrete

Project

Sheet

Date
12-2-05

Scale
1" = 1'-0"